IITF - 2017

HALL 18 (LOWER LEVEL)

HALL SPECILISATION	PRODUCT PROFILE
18 (LOWER LEVEL)	- FOREIGN PARTICIPANTS

LEGEND :

- HOSE REEL
- EMERGENCY LIGHT
- EM. EXIT — EMERGENCY EXIT
- MANUAL CALL POINT (MCP)
- TBU HOOTER

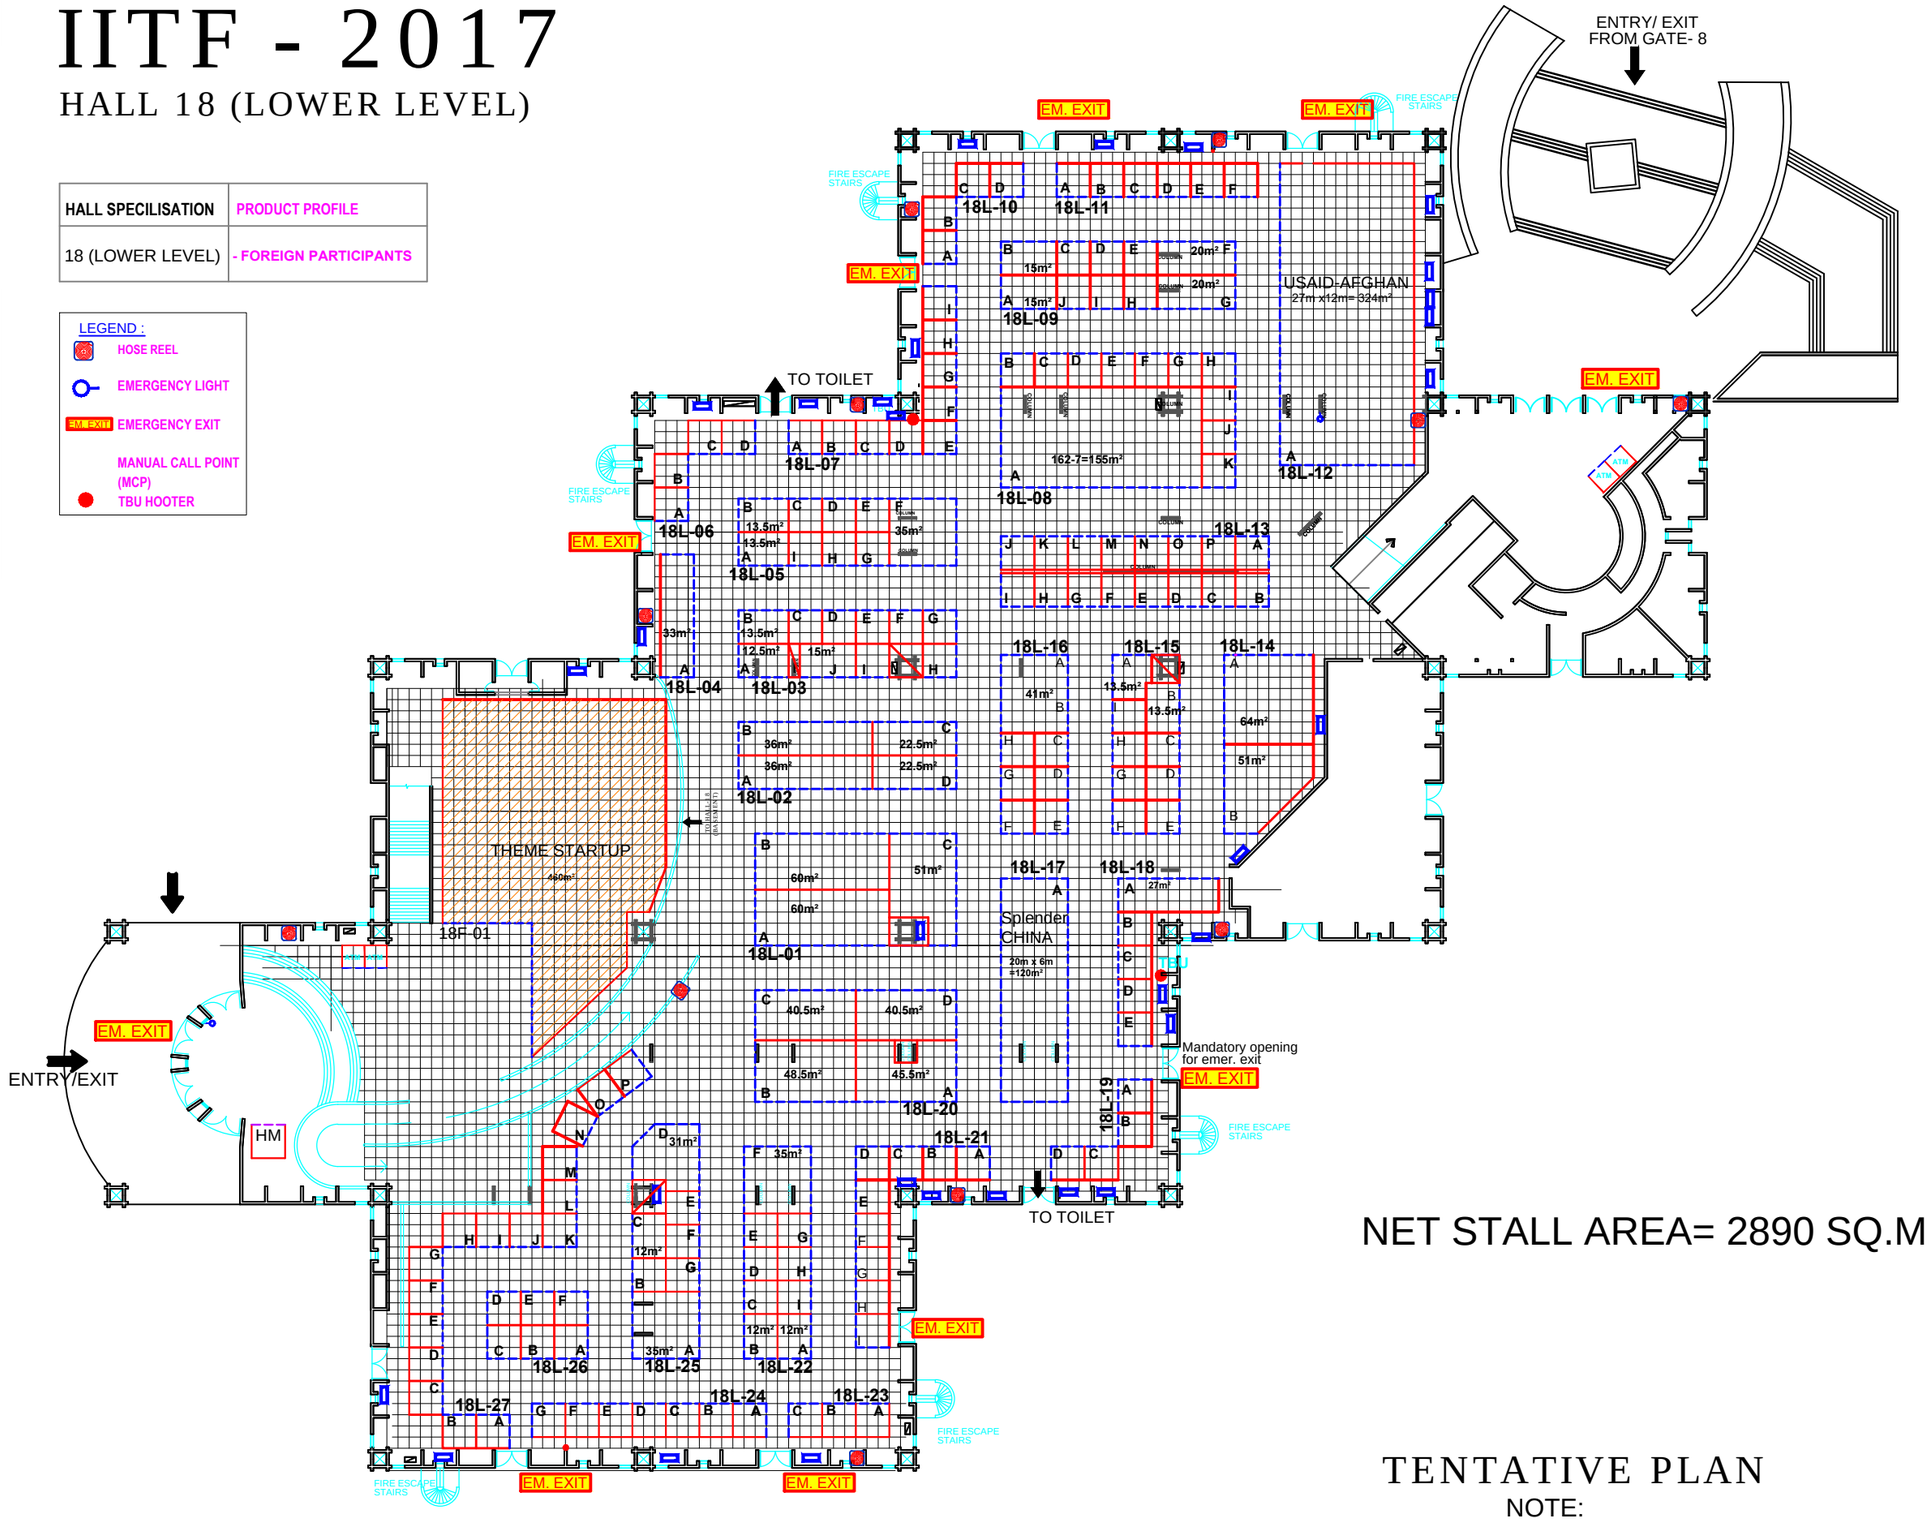

NET STALL AREA= 2890 SQ.M.

TENTATIVE PLAN

NOTE:

- ALL STALLS ARE OF 9 SQ.M. EXCEPT OTHERWISE MENTIONED.

		SIGN OF ISSUING OFFR.	BRIJ LAL DY.GEN.MGR. (ARCH.)
		DATE OF ISSUE	PARMINDER KAUR MANAGER (ARCH.)
		REVISION	REENA JAIN DY MANAGER (ARCH.)
			SAURABH SHARMA DY MANAGER (ARCH.)

INDIA TRADE PROMOTION ORGANISATION

ARCHITECTURE DEPARTMENT ITPO

PRAGATI MAIDAN, N. DELHI.

NORTH:

DRAWING NO: (117-2017 - H - 18(L))

SCALE: FIT TO PAPER

DATE: 24.03.2017

NOTE :-
THIS DRG. IS THE PROPERTY OF ITPO, IT SHALL BE USED ONLY FOR THE PURPOSE FOR WHICH IT HAS BEEN ISSUED BY THE ARCHITECTURE DEPARTMENT. AMENDMENTS IF ANY REQUIRED IN THE LAYOUT PLAN SHALL BE GOT APPROVED FROM ARCH.DIVISION.
- ELECTRICAL WORKS & FIRE FIGHTING SYSTEM IN THE STALLS SHALL CONFORM STRICTLY TO THE RULES & REGULATIONS AS PER ARCHITECTURE & ENGG. GUIDE LINES / CONTROLS OF ITPO.
- THE DESIGN OF THE BARE STANDS ARE TO BE GOT APPROVED FROM ARCHITECTURE DEPARTMENT.
- NO SUBLETTING OF STALLS IS PERMITTED BY ITPO.

PROJECT TITLE & KEY PLAN :

INDIA INTERNATIONAL TRADE FAIR - 2017

LAYOUT PLAN HALL 18 (LOWER LEVEL)

PRAGATI MAIDAN, NEW DELHI